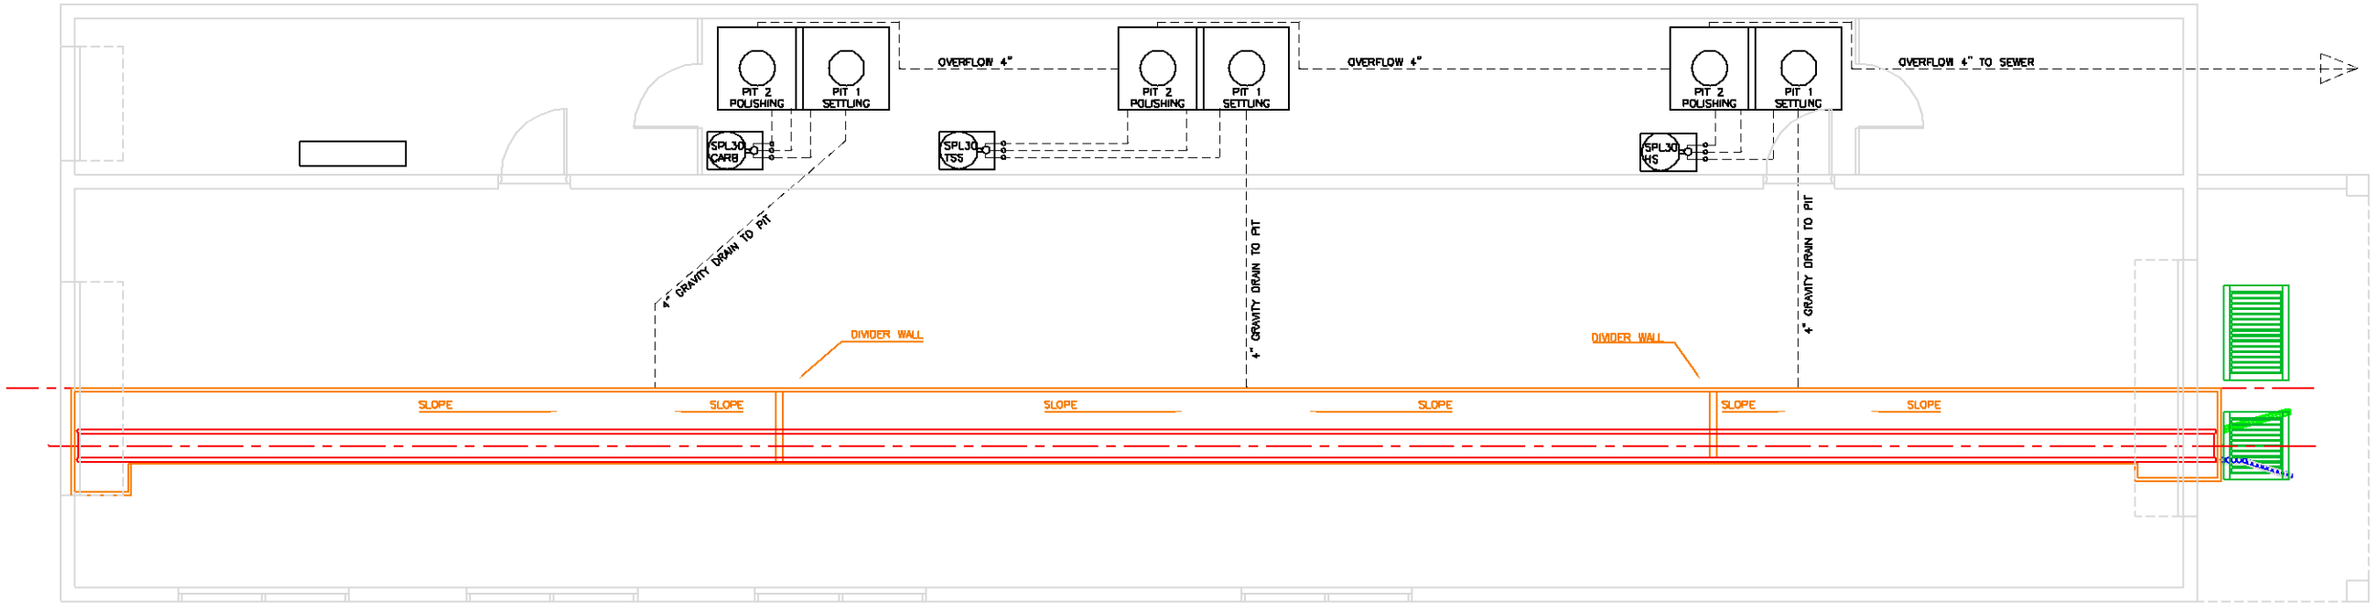
PIT 2 POLISHING
PIT 1 SETTLING
OVERFLOW 4"
OVERFLOW 4" TO SEWER
SPL30 CARB
SPL30 TSS
SPL30 HS
4" GRAVITY DRAIN TO PIT
DIVIDER WALL
SLOPE

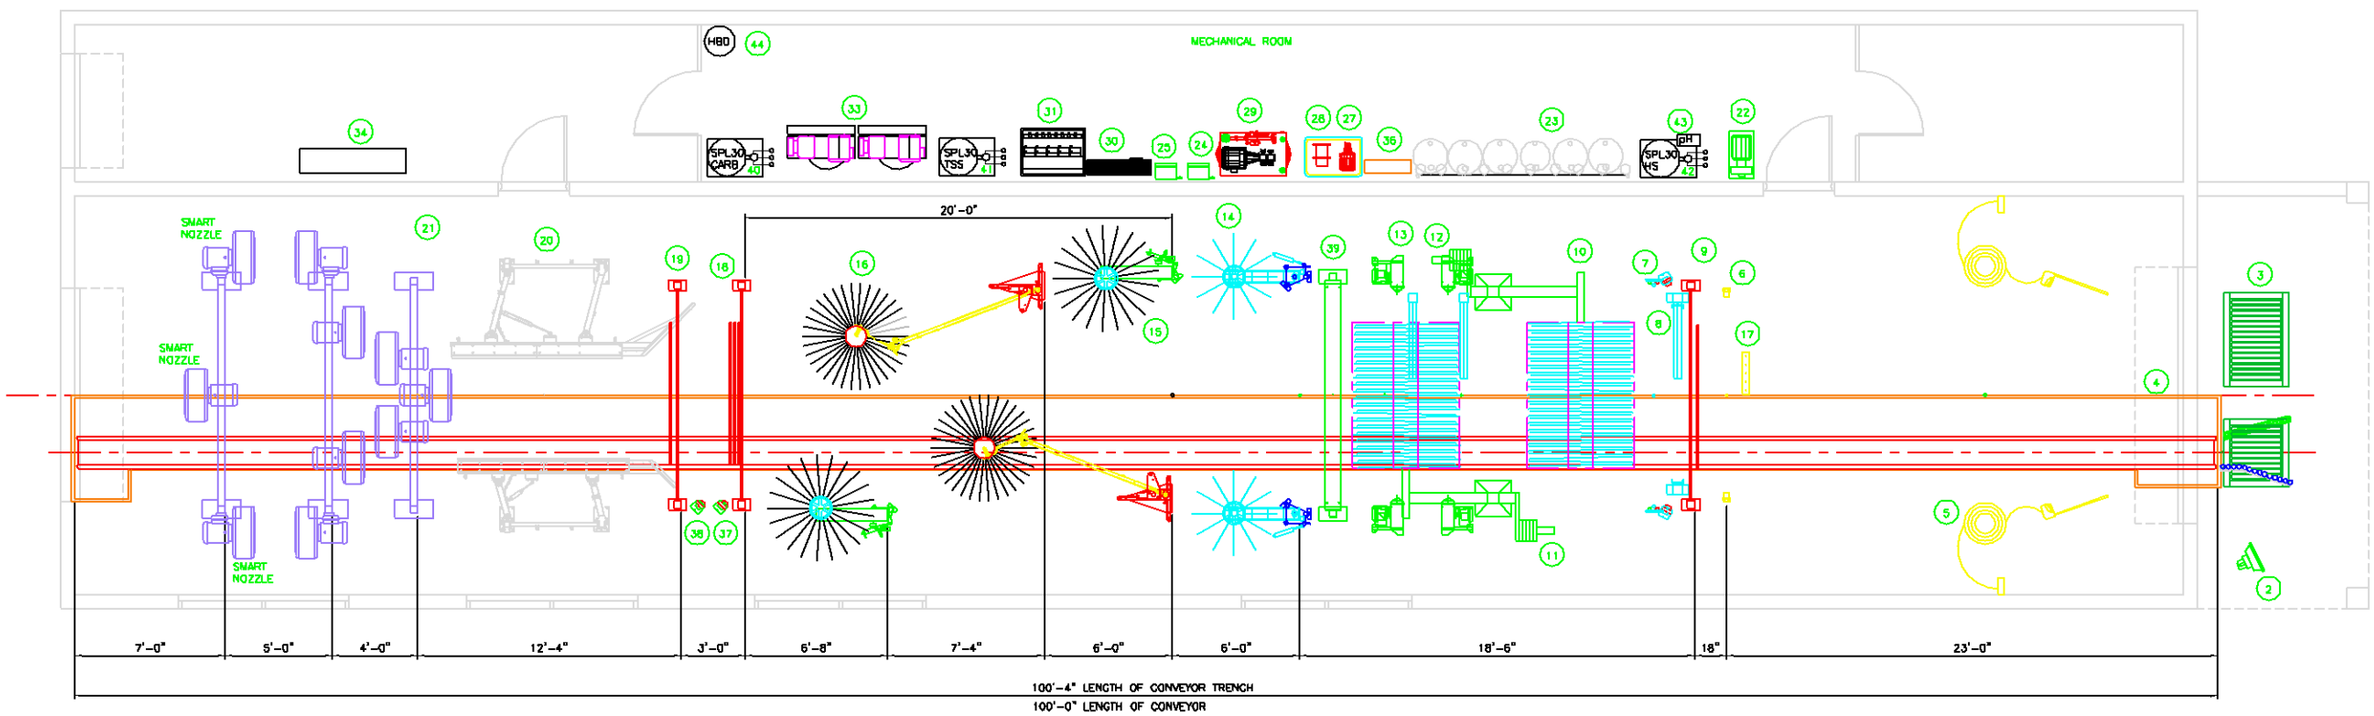
HBO
MECHANICAL ROOM
SPL30 CARB
SPL30 TSS
SPL30 HS
pH
SMART NOZZLE
20'-0"
7'-0"
5'-0"
4'-0"
12'-4"
3'-0"
6'-8"
7'-4"
6'-0"
6'-0"
18'-6"
18"
23'-0"
100'-4" LENGTH OF CONVEYOR TRENCH
100'-0" LENGTH OF CONVEYOR